SECOND ADDITION
TO
SOUTH SUPERIOR, WYO.
SE¼SW¼ SEC. 28, T. 21 N. R. 102 W.

Scale 1 Inch - 50 Feet

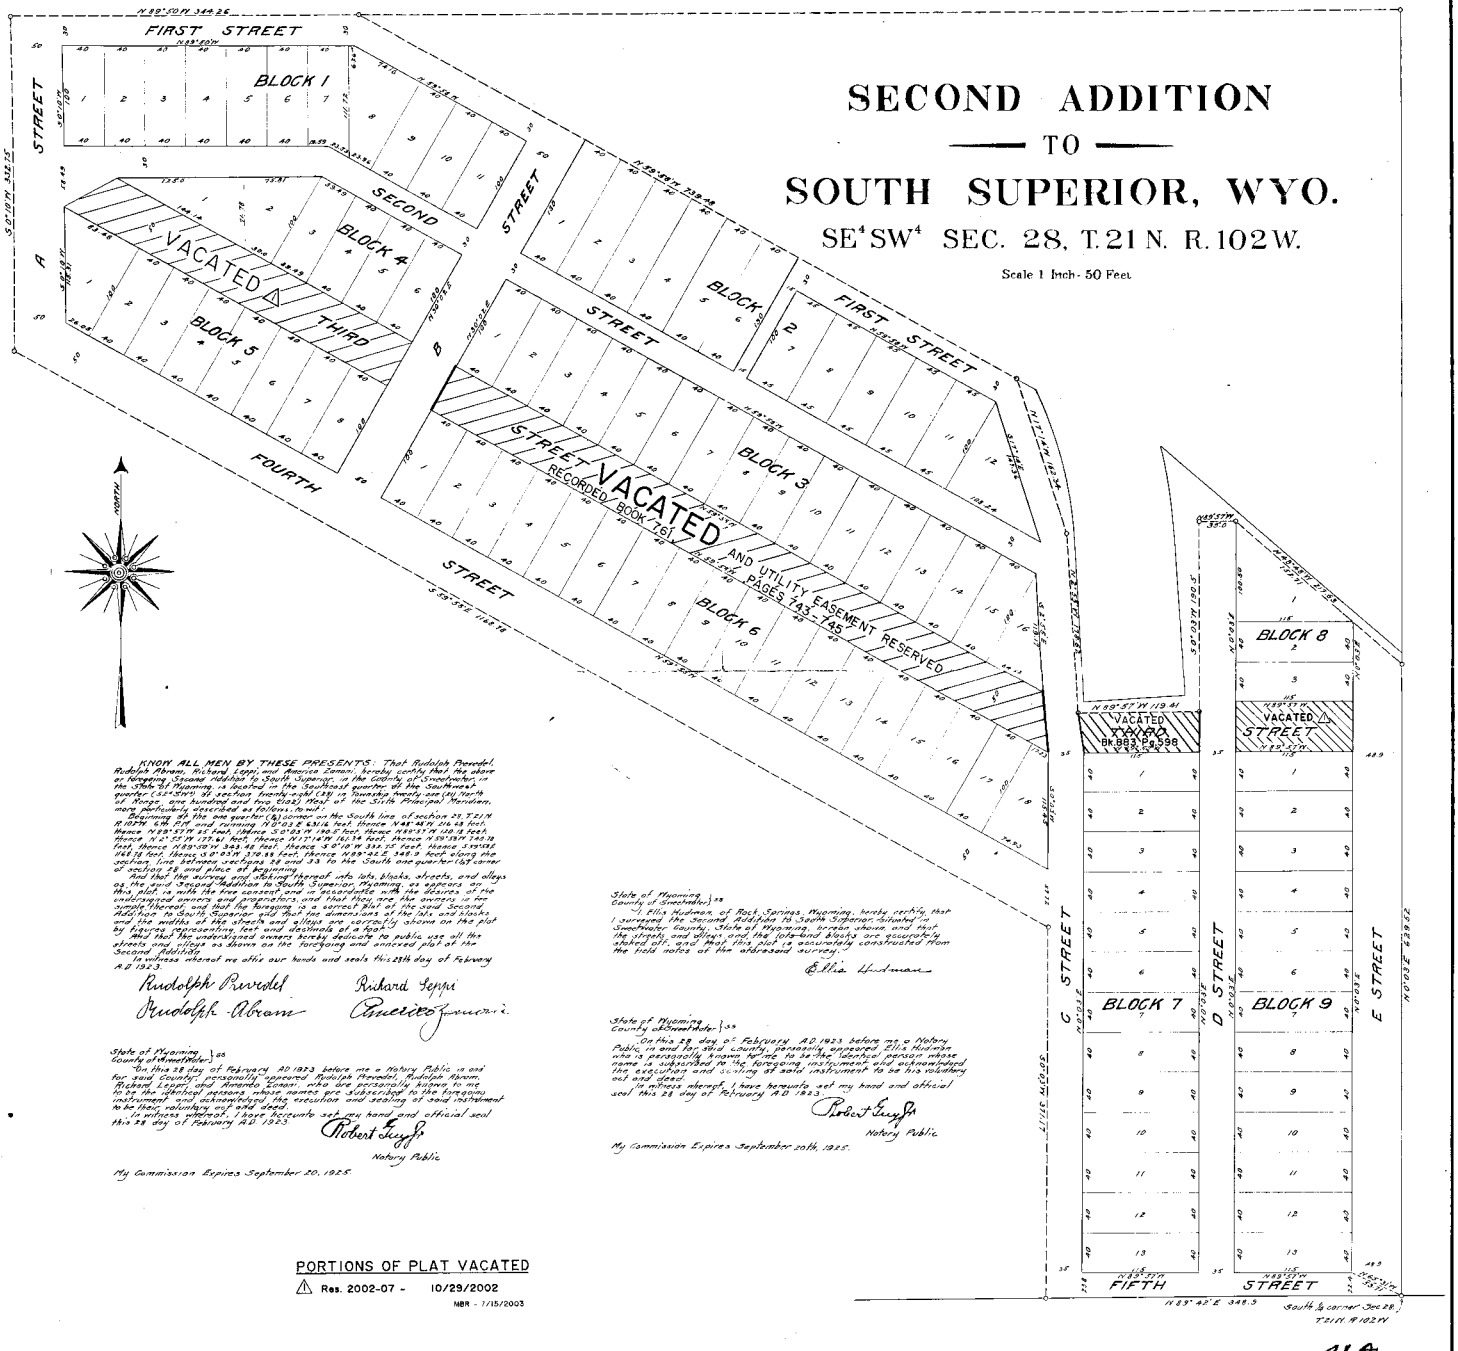

KNOW ALL MEN BY THESE PRESENTS: That Rudolph Provedel, Rudolph Abram, Richard Leppi, and America Zonani, hereby certify that the above or foregoing Second Addition to South Superior, in the County of Sweetwater, in the State of Wyoming, is located in the Southeast quarter of the Southwest quarter (SE¼ SW¼) of section twenty-eight (28) in Township twenty-one (21) North of Range one hundred and two (102) West of the Sixth Principal Meridian, more particularly described as follows, to-wit:

Beginning at the one quarter (¼) corner on the South line of section 28, T 21 N R 102 W 6th P.M. and running N 0° 03' E 634.14 feet, thence N 89° 42' W 348.9 feet, thence S 0° 03' W 190.5 feet, thence N 89° 57' W 119.41 feet, thence S 0° 03' W 190.5 feet, thence N 89° 57' W 85 feet, thence S 0° 03' W 190.5 feet, thence N 89° 57' W 108.8 feet, thence N 0° 52' W 175.61 feet, thence N 17° 16' W 161.34 feet, thence N 89° 39' W 140.76 feet, thence N 60° 10' W 303.42 feet, thence S 0° 18' W 838.22 feet, thence S 79° 52' E 1168.76 feet, thence S 0° 03' W 378.88 feet, thence N 89° 42' E 348.9 feet along the section line between sections 28 and 33 to the South one quarter (¼) corner of section 28 and place of beginning.

And that the subdivision of said property thereof into lots, blocks, streets, and alleys as the said Second Addition to South Superior, Wyoming, as appears on this plat is with the free consent and in accordance with the desires of the undersigned owners and proprietors, and that they are the owners of the property thereof, and that the foregoing is a correct plat of the said Second Addition to South Superior and that the dimensions of the lots and blocks and the widths of the streets and alleys are correctly shown on the plat by figures representing feet and decimals of a foot.

And that the undersigned owners hereby dedicate to public use all the streets and alleys as shown on the foregoing and annexed plat of the Second Addition.

In witness whereof we affix our hands and seals this 28th day of February A.D. 1923.

Rudolph Provedel — Richard Leppi

Rudolph Abram — America Zonani

State of Wyoming } ss
County of Sweetwater }

On this 28 day of February A.D. 1923 before me a Notary Public in and for said County, personally appeared Rudolph Provedel, Rudolph Abram, Richard Leppi, and America Zonani, who are personally known to me to be the identical persons whose names are subscribed to the foregoing instrument and acknowledged the execution and sealing of said instrument to be their voluntary act and deed.

In witness whereof I have hereunto set my hand and official seal this 28 day of February A.D. 1923.

Robert Enzi Jr
Notary Public

My Commission Expires September 20, 1925.

State of Wyoming } ss
County of Sweetwater }

I, Ellis Hudman, of Rock Springs, Wyoming, hereby certify that I surveyed the Second Addition to South Superior situated in Sweetwater County, State of Wyoming, as per above and that the streets and alleys and the lots and blocks are accurately staked off, and that this plat is accurately constructed from the field notes of the aforesaid survey.

Ellis Hudman

State of Wyoming } ss
County of Sweetwater }

On this 28 day of February A.D. 1923 before me a Notary Public in and for said County, personally appeared Ellis Hudman who is personally known to me to be the identical person whose name is subscribed to the foregoing instrument and acknowledged the execution and sealing of said instrument to be his voluntary act and deed.

In witness whereof I have hereunto set my hand and official seal this 28 day of February A.D. 1923.

Robert Enzi Jr
Notary Public

My Commission Expires September 20th, 1925.

PORTIONS OF PLAT VACATED

⚠ Res. 2002-07 - 10/29/2002

NBR - 7/15/2003

41A