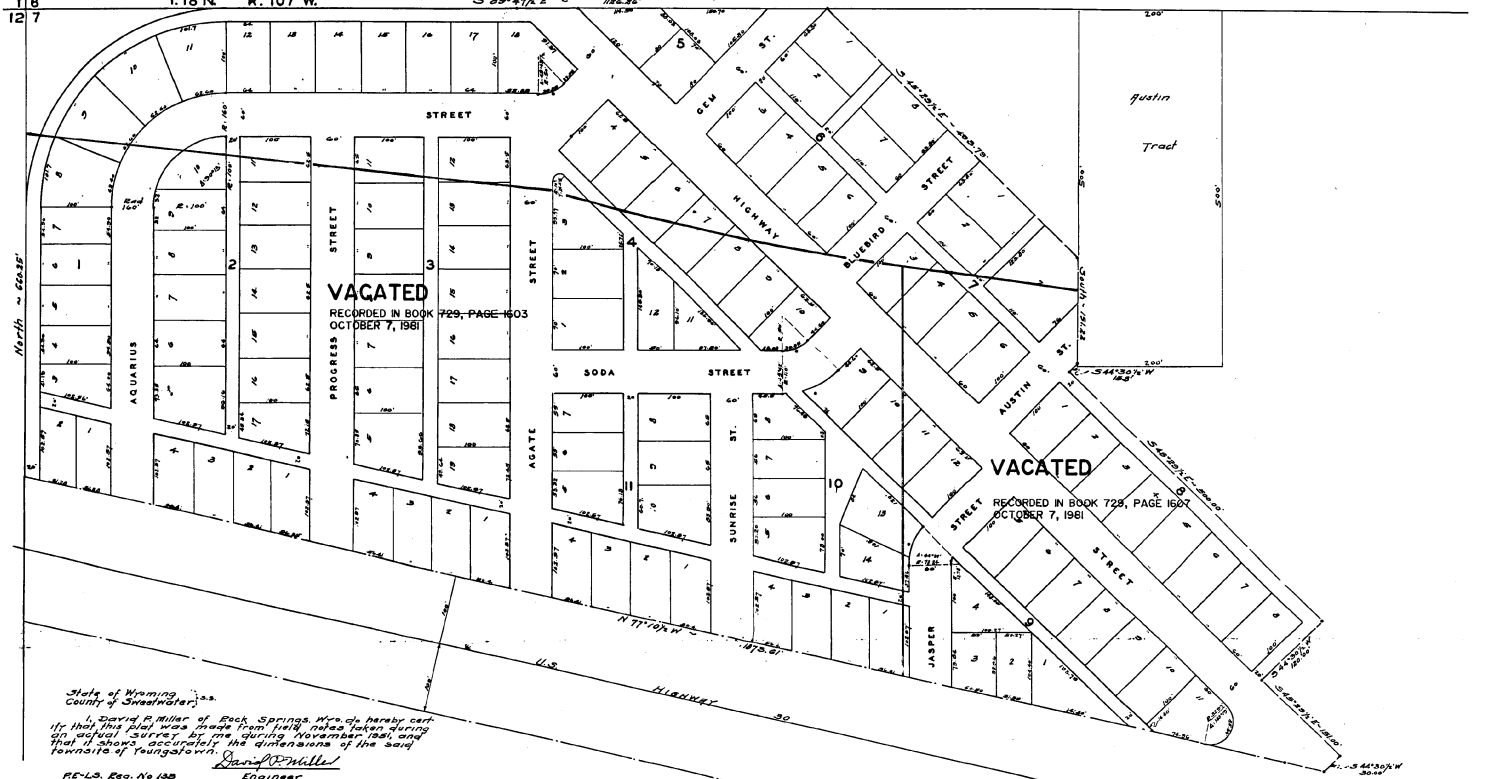

State of Wyoming } s.s.
County of Sweetwater }

I, David P. Miller of Rock Springs, Wyo. do hereby certify that this plat was made from field notes taken during an actual survey by me during November 1981 and that it shows accurately the dimensions of the said townsite of Youngstown.

David P. Miller
Engineer

RE-LS. Reg. No 138

KNOW ALL MEN BY THESE PRESENTS — That the undersigned owners and proprietors hereby certify that the foregoing plat of Youngstown, Sweetwater County, State of Wyoming, is located in the NE¼ NW¼ and Lot 7 of Section 7, Township 18 North, Range 107 West, 6th P.M. being more particularly described as follows:

Beginning at the northwest corner of the said Section 7, thence South 89°47½ East along the north line of the section a distance of 1126.86 feet; thence South 45°29½ East 495.79 feet; thence South 18.22 feet; thence South 44°30½ West 1318 feet; thence South 45°29½ East - 500.00 feet; thence South 44°30½ West - 150.00 feet; thence South 45°29½ East - 181.20 feet; thence South 44°30½ West - 50.00 feet; thence North 71°10½ West along the northerly right of way line of U.S. Highway 30, a distance of 1875.81 feet to the west line of the section; thence North, a distance of 660.25 feet to the point of beginning.

And the platting thereof into lots, blocks, streets and alleys as appears upon this plat is with the free consent and in accord with the desires of the undersigned owners of the above described lands, townsite.

Subject to mineral reservations contained in conveyance from Union Pacific Railroad Company; that this is a correct plat of the said tenants, and the dimensions of the lots, blocks, streets and alleys are correctly shown hereon by figures representing feet and decimals. And the undersigned owners hereby dedicate to the public use all of the streets and alleys shown on this plat.

In witness whereof the undersigned owners have caused this plat to be executed this 3rd day of May, A.D. 1982.

Quill Young
Mary Margaret Young

State of Wyoming }
County of Sweetwater } s.s.

On this 3rd day of May, A.D. 1982 there appeared before me a notary public in said County and State, Quill Young and Mary Margaret Young, husband and wife, both personally known to me as the identical persons whose names are subscribed hereto and each acknowledged the execution of this instrument to be his voluntary act and deed.

Subscribed and sworn to before me this 3rd day of May, A.D. 1982

Notary Public

My Commission Expires 1-3-83

Approved by the Board of County Commissioners of Sweetwater County, Wyoming this 8th day of June, A.D. 1982.

Chairman

Attest: County Clerk

PLAT OF
YOUNGSTOWN
SWEETWATER COUNTY
WYOMING
NE4 NW4 & LOT 7 - SEC. 7.
T. 18 N. - R. 107 W. 6TH P.M.

SCALE 1" = 60'

MAP # 39
COUNTY CLERK
XX FLAT
101

STATE OF WYOMING } s.s.
County of Sweetwater }
FILED FOR RECORD

MAY 13 1982

at 1:00 o'clock P.M. and recorded in Book 736 of Misc. Records, Page 434
Mary E. Thompson
County Clerk

82133